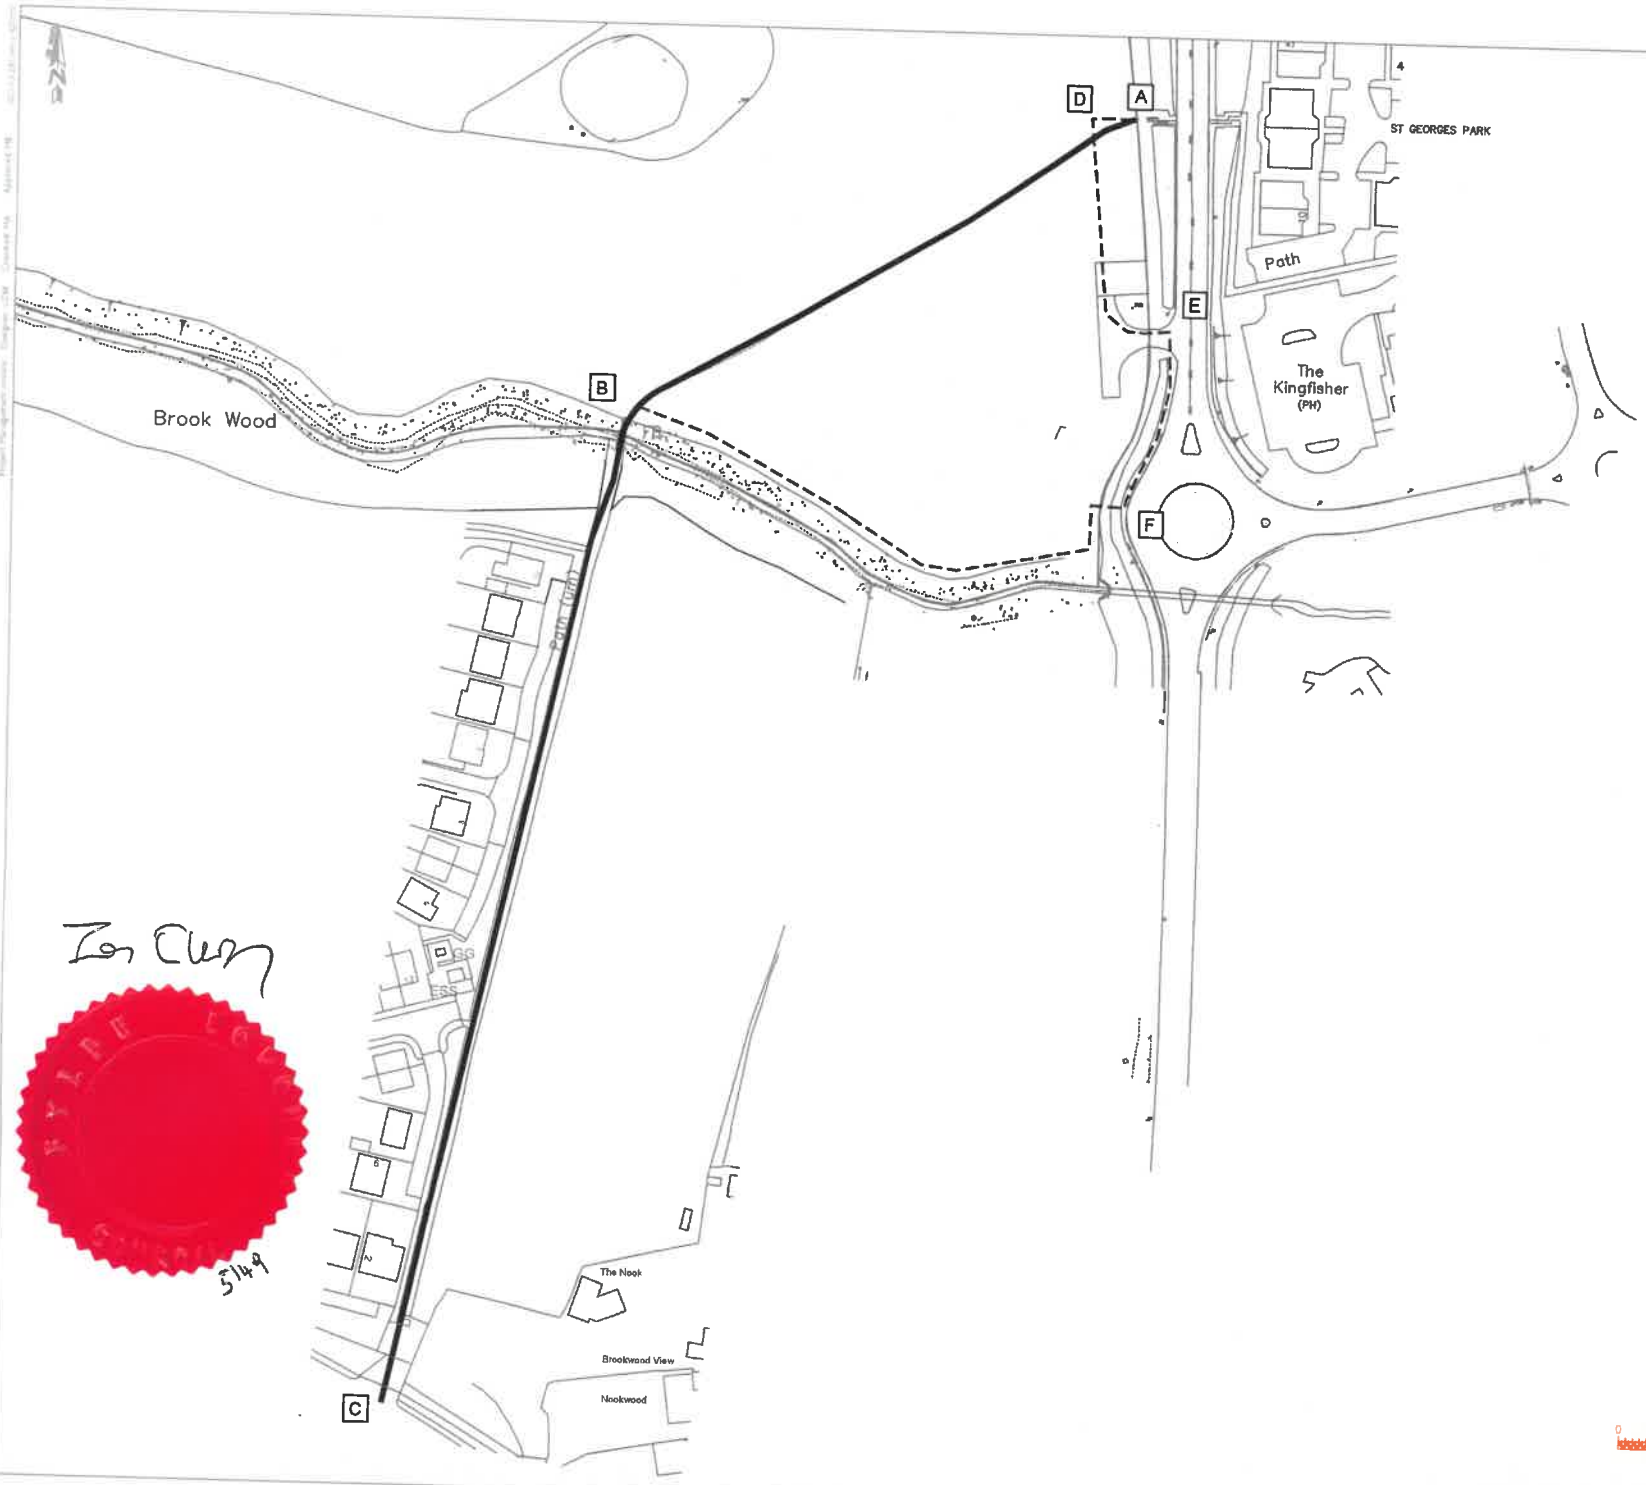

mode

transport planning

t 0161 464 9495
e info@modetransport.co.uk
w www.modetransport.co.uk

location:

key

notes:

1. this design is subject to approval of lancashire county council and fylde borough council

rev	date	description
a	22/07/2021	issued
b	15/04/2021	issued
c	26/03/2021	issued

client: morris homes

project: A585 Kirkham PROW

project number: J325677

scale: 1:500@A3

drawing title:
proposed temporary PRoW closure

drawing number:
J32-5677-PS-001