0 0.5m 1.5m 2.5m
Scale: 1:50

- Break Glass Point
- Bulkhead Emergency Light
- Ceiling Mounted Running Man Sign
- CO2 Fire Extinguisher
- Fire Alarm Sounder
- Fire Blanket
- Foam Fire Extinguisher
- Heat Detector
- Smoke Detector
- Wet Chemical Fire Extinguisher

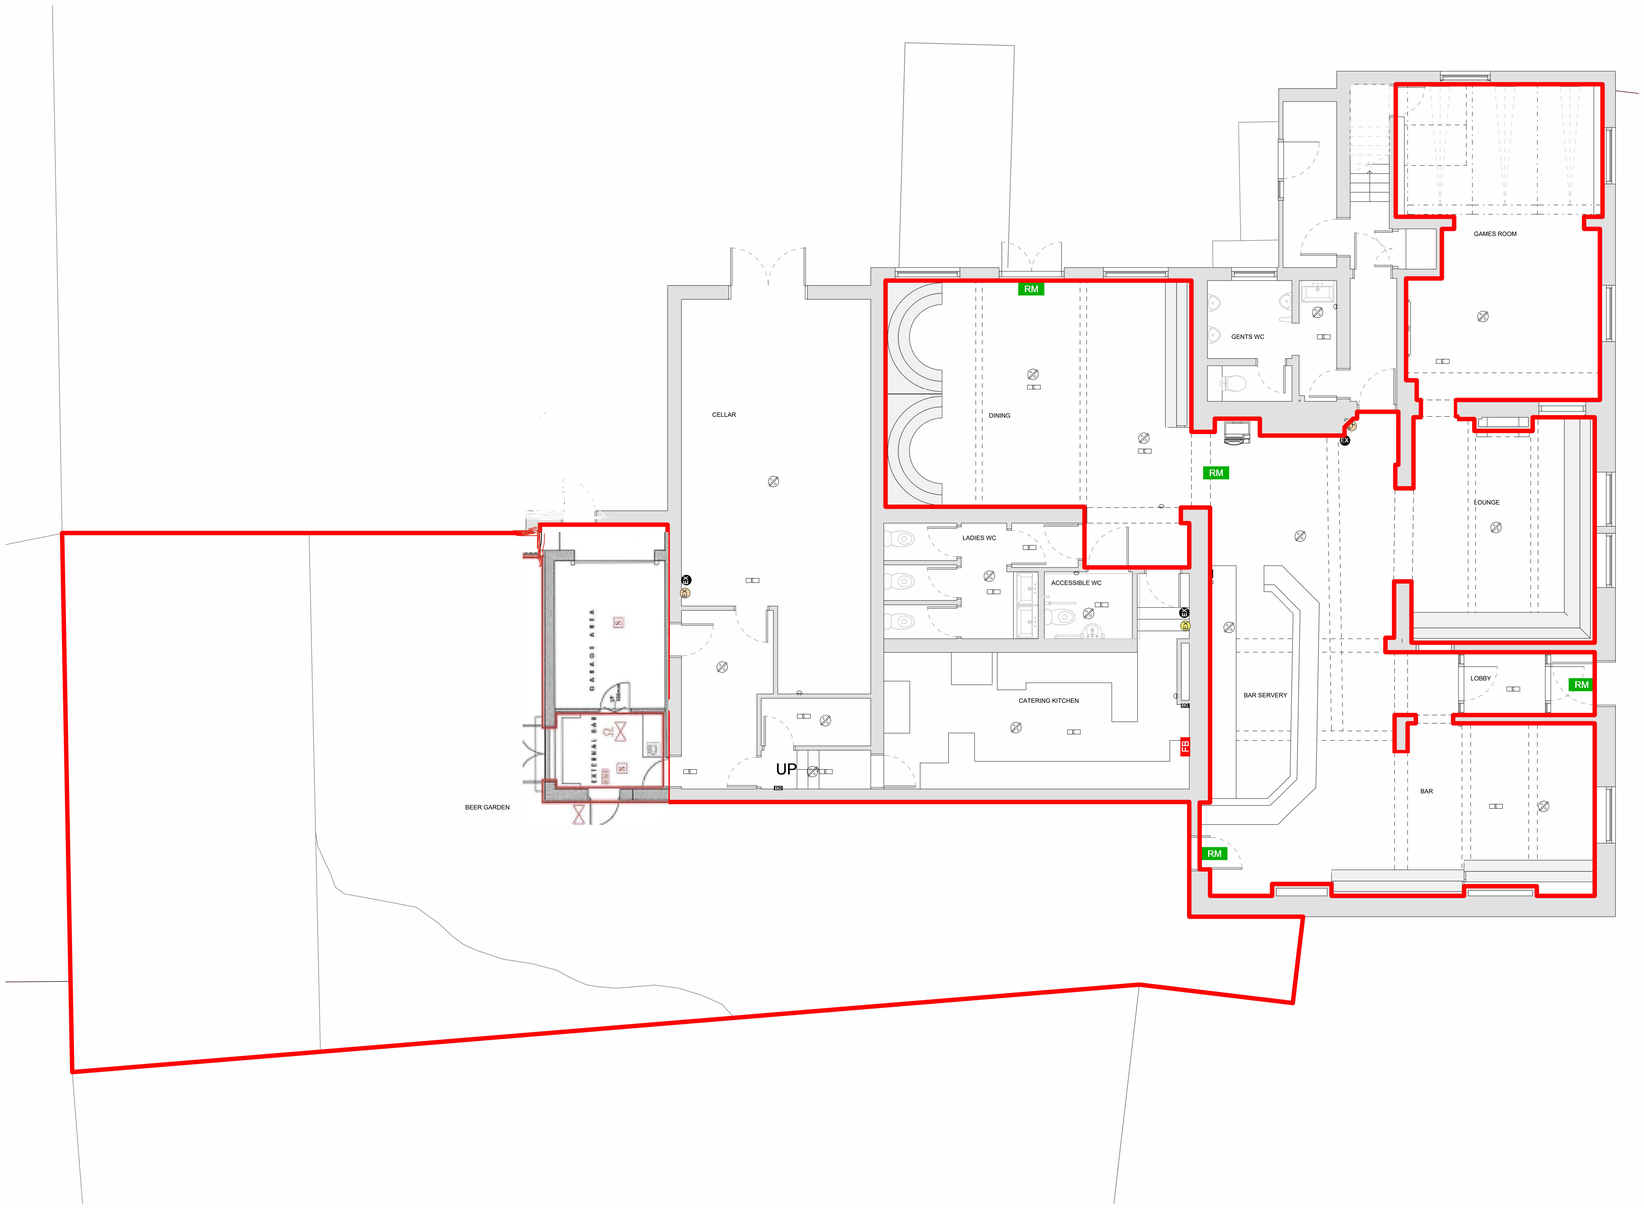

Proposed Ground Floor Plan - GA
1 : 50

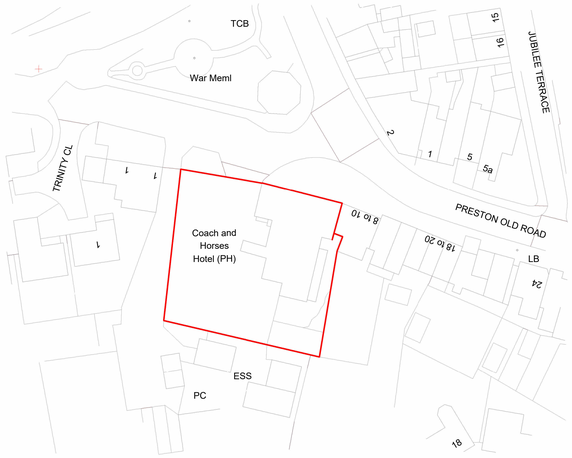

OS map Site plan
1 : 500

A 06.02.2026 External boundary added
REVISION Pre Issue for Information
Revision Description

Drawing Number: 2.09
Revision: A

Drawing Title:
Licence Plan

Project:
Minor Works - Coach and Horses, Preston

Client:
Sophie Bellamy

Job Number	Size	Scale
3232-5	A0	As indicated
Drawn	Approved	Date
CIP	///	04.02.2026

mgi

THIS DRAWING REMAINS THE COPYRIGHT OF MGI PARTNERS LLP & PRESTON PARK OF WELLSIDE GROUP LTD.
AND IT MUST NOT BE REPRODUCED WITHOUT THE PRIOR WRITTEN CONSENT.

ALL SETTING OUT, DIMENSIONS AND LEVELS SHOULD ONLY BE TAKEN FROM THE FIGURED DIMENSION VALUES STATED ON THE DRAWING, NO ATTEMPT SHOULD BE MADE TO SCALE FROM THE DRAWING. ALWAYS ASK IF YOU REQUIRE MORE INFORMATION.

ANY VARIATION BETWEEN DRAWINGS AND SITE CONDITIONS AND TO BE REPORTED TO MGI PARTNERS IMMEDIATELY. ALL CONTRACTORS MUST VISIT THE SITE AND ASSESS ALL DIMENSIONS, LEVELS AND SITE CONDITIONS PRIOR TO INSTALLATION OF THIS WORK. THIS WORK MUST BE REGISTERED TO CHARTT SDI.

THIS DRAWING MUST NOT BE USED ON SITE UNLESS ISSUED FOR CONSTRUCTION.