ISSUE	MODIFICATIONS	DATE	INIT.

Off Licence Plan

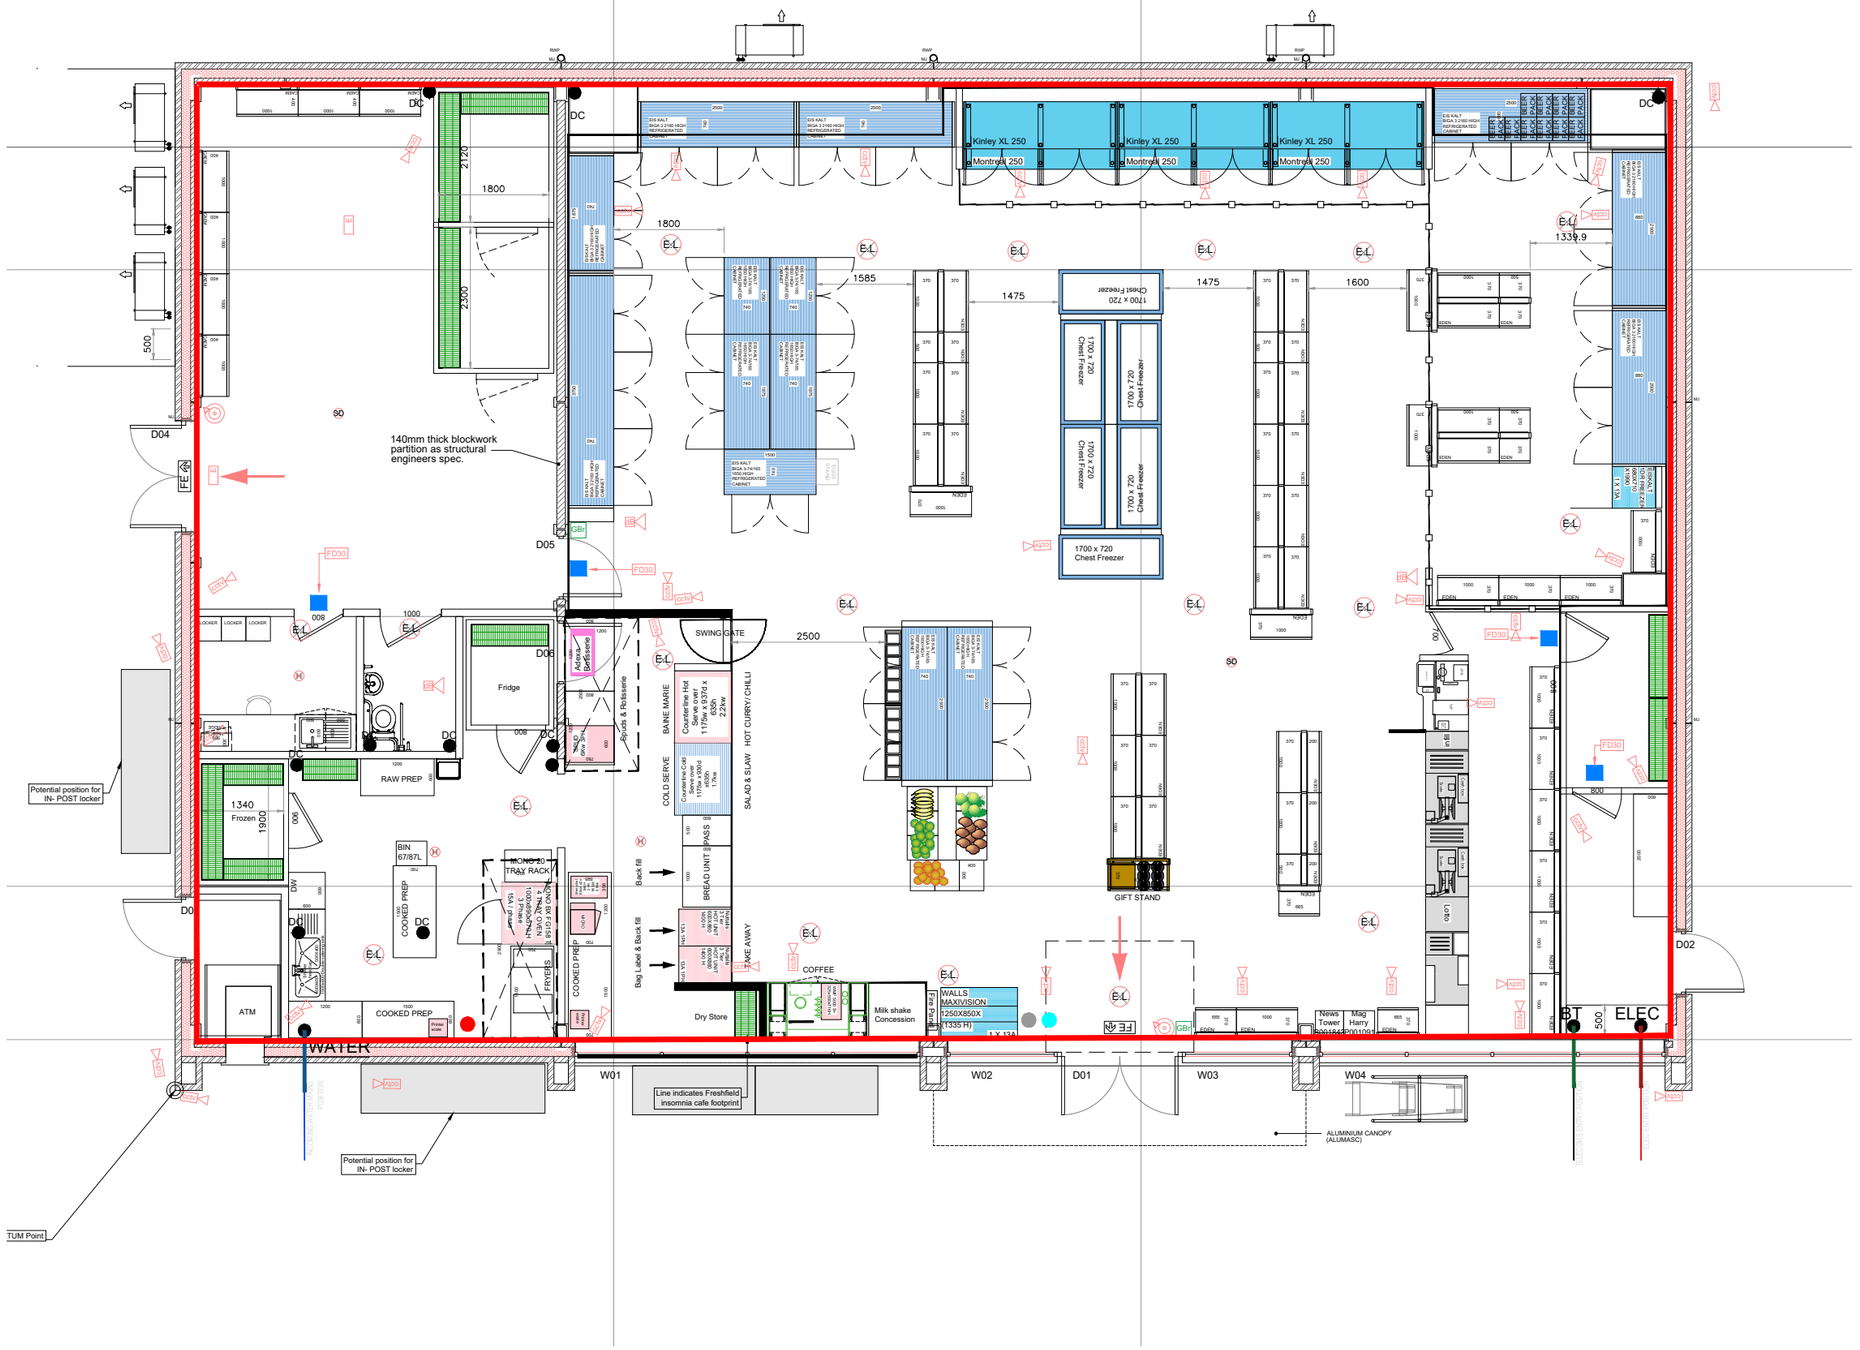

LEGEND

FIRE SIGNAGE

- ESCAPE ROUTE
- EMERGENCY LIGHTING
- BREAK GLASS
- EMERGENCY DOOR RELEASE
- FIRE DOOR
- FIRE EXIT
- SMOKE DETECTOR
- SPRINKLER
- AUDIBLE FIRE ALARM
- FIRE BLANKET
- H 2 0 FIRE EXTINGUISHER
- 6KG ABC POWDER EXTINGUISHER
- 2KG Co 2 FIRE EXTINGUISHER
- 6LT AFFF FOAM SPRAY EXTINGUISHER
- CCTV CAMERA.
- 360 CCTV CAMERA.

Red perimeter line denotes proposed sales area for Alcohol

KEY

SLATTED / PLAIN END PANELS

253

253 — BOXED CORNER

252 — BOXED CORNER OFF LICENCE

PERIMETER CLADDING / FRIEZE

General wall colour, bulkhead & columns
Paint - Dulux 03YY 86/021
Laminate - Resopal D431-60 Alabaster

253 GENERAL WALL / BULKHEAD

TIMBER FINISHES

H1334 ST9 EGGER - Laminate
Light Ferrara Oak Melamine faced board
Light Ferrara Oak

44

H1477ST22 EGGER - Laminate
Driftwood - Melamine faced board
Driftwood / Green Grey Avola

53

OFF LICENCE

Off licence colour
Paint - Dulux 30YY 20/029
Laminate - Polyrey F006 FER FA

252

Off Licence Plan

RETAILER	Lawrence Hunt & Co.
ADDRESS	Cropper Rd Whitehills Blackpool TEL:-
DATE CREATED	13.3.26
DRAWN BY	Steve Ingham
SCALE	1:100
REFIT REVISION	1
DRG ISSUE LEVEL	P1

JAMES HALL & CO. LTD.
SPAR DISTRIBUTION CENTRE
BOWLAND VIEW
PRESTON PR2 5QT
TEL (01772) 706666
FAX (01772) 706667

SPAR