BUILDING NOT SURVEYED - DRAWING PROVIDED BY CLIENT.

0 1 2 3 4 5 6 7 8 9 10
metre metre

Fire Symbols:


- Alarm Call Point
- SD — Smoke Detector
- HD — Heat Detector
- Fire Blanket
- Alarm Sounder
- S12 — Fire Action Notice
- S13 — "Fire door Keep closed" signage
- S14 — "Fire door Keep locked" signage
- S25 — "Push Bar to open" and "Fire Door Keep Clear" signage
- FD30S — 30 min fire door with smoke seals
- FD60S — 60 min fire door with smoke seals
- SC — Self closing device
- VP — Vision Panel
- PB — Push Bar ironmongery
- EL — 3hour self contained non-maintained illuminaire
- EXIT — 3 hour self contained and maintained illuminaire with arrow where necessary
- E — 3 hour self contained and maintained external illuminaire
- Thumb turn -simple fastening
- Digilock door release - with simple fastening to rear of door.
- Xenon Flasher unit for DDA requirements, with sounder
- F — Foam fire extinguisher
- CO_2 — Carbon Dioxide fire extinguisher
- DP — Dry Powder fire extinguisher
- W — 9-litre water fire extinguisher
- WC — Wet chemical fire extinguisher

Licensing key

Licensable activities

Note:
Items shown on this plan which are not part of the statutory
requirements are shown for indicative purposes only. This would include loose or fixed furniture in certain circumstances, the position of toilet cubicles, CCTV cameras and fire safety equipment not specified in the Regulations. These are shown upon the plans for illustrative purposes only and may be moved at the discretion of the license holder.

The current location of fire safety equipment and other safety
equipment is not shown as these may be subject to variation in the future as necessary and where applicable in liaison with the Fire Officer.

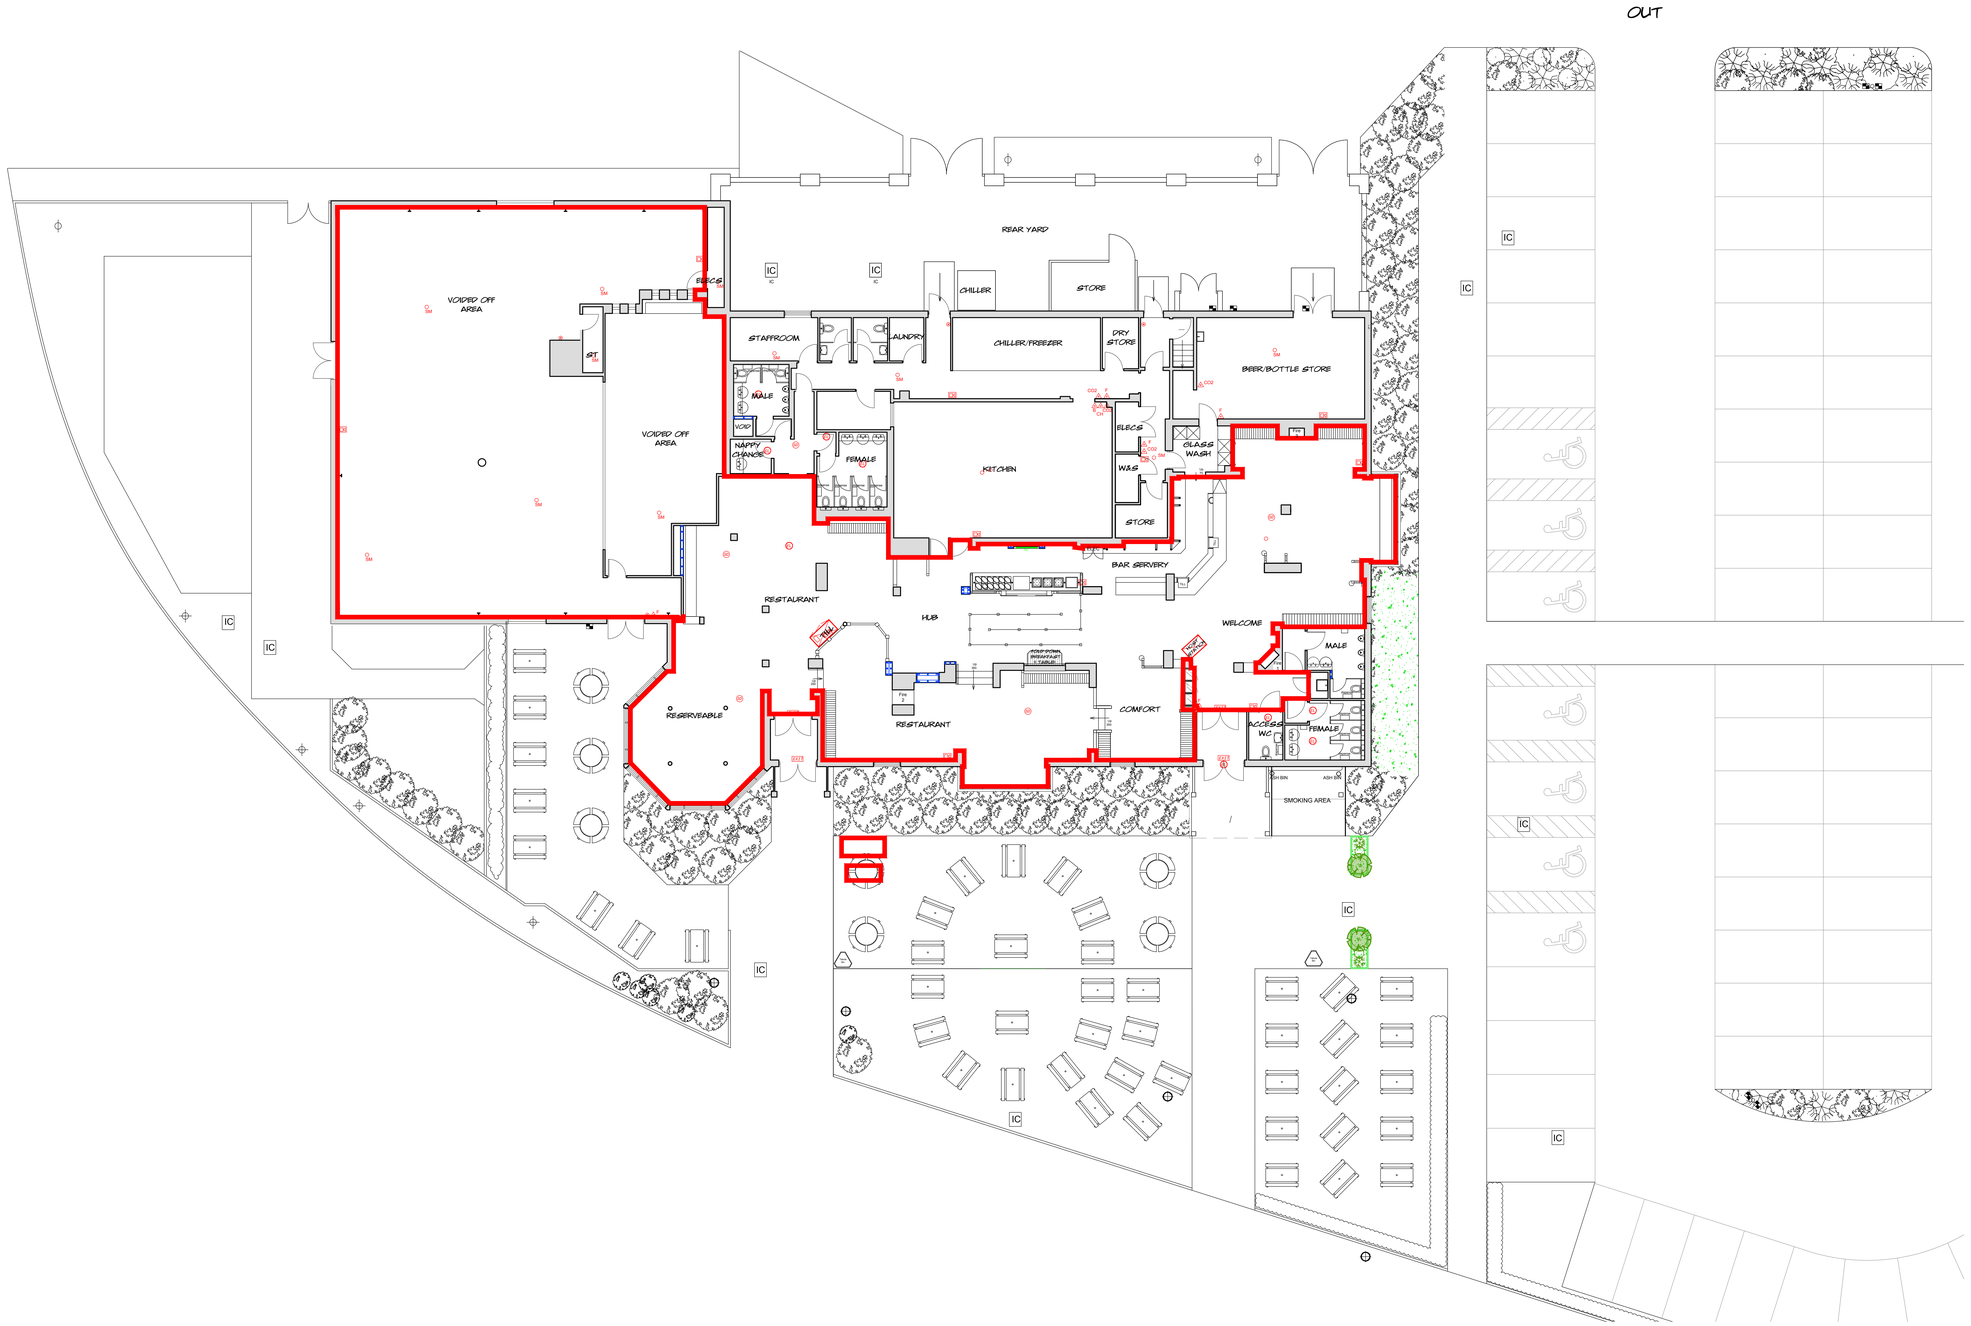

Rev	Date	Initials	Comment
A	15/11/17	SDH	Drawing amended following comments from poppelston allen

aba
Globe Works Penistone Road
Sheffield S6 3AE
0114 201 2020
www.abaarchitects.co.uk
architecture and interiors

Client: MAB - Toby Carvery - FY18 Remodel

Project: Toby Carvery, Salters Wharf
South Promenade
Lytham Saint Annes
Lancashire
FY8 1LS
Tel: 01253713365 BUN: 204099

Drawing Name: Proposed Ground Floor Layout

Drawn By: SDH

Date: OCT 17 | Scale: 1:100 (A0)

Status: LICENSING

Drawing no.: 1877-101 | Revision: A

© copyright
This drawing is the copyright of ABA architecture limited. Copyright is reserved by them and the drawing is issued on condition that it is not copied, reproduced, retained or disclosed to any unauthorised persons, either wholly or in part, without the written consent of ABA architecture limited. It is issued for the purpose of building control submission only. Consultants wishing to use the drawing for guidance must check all dimensions on site prior to finalising their element of work to be undertaken.